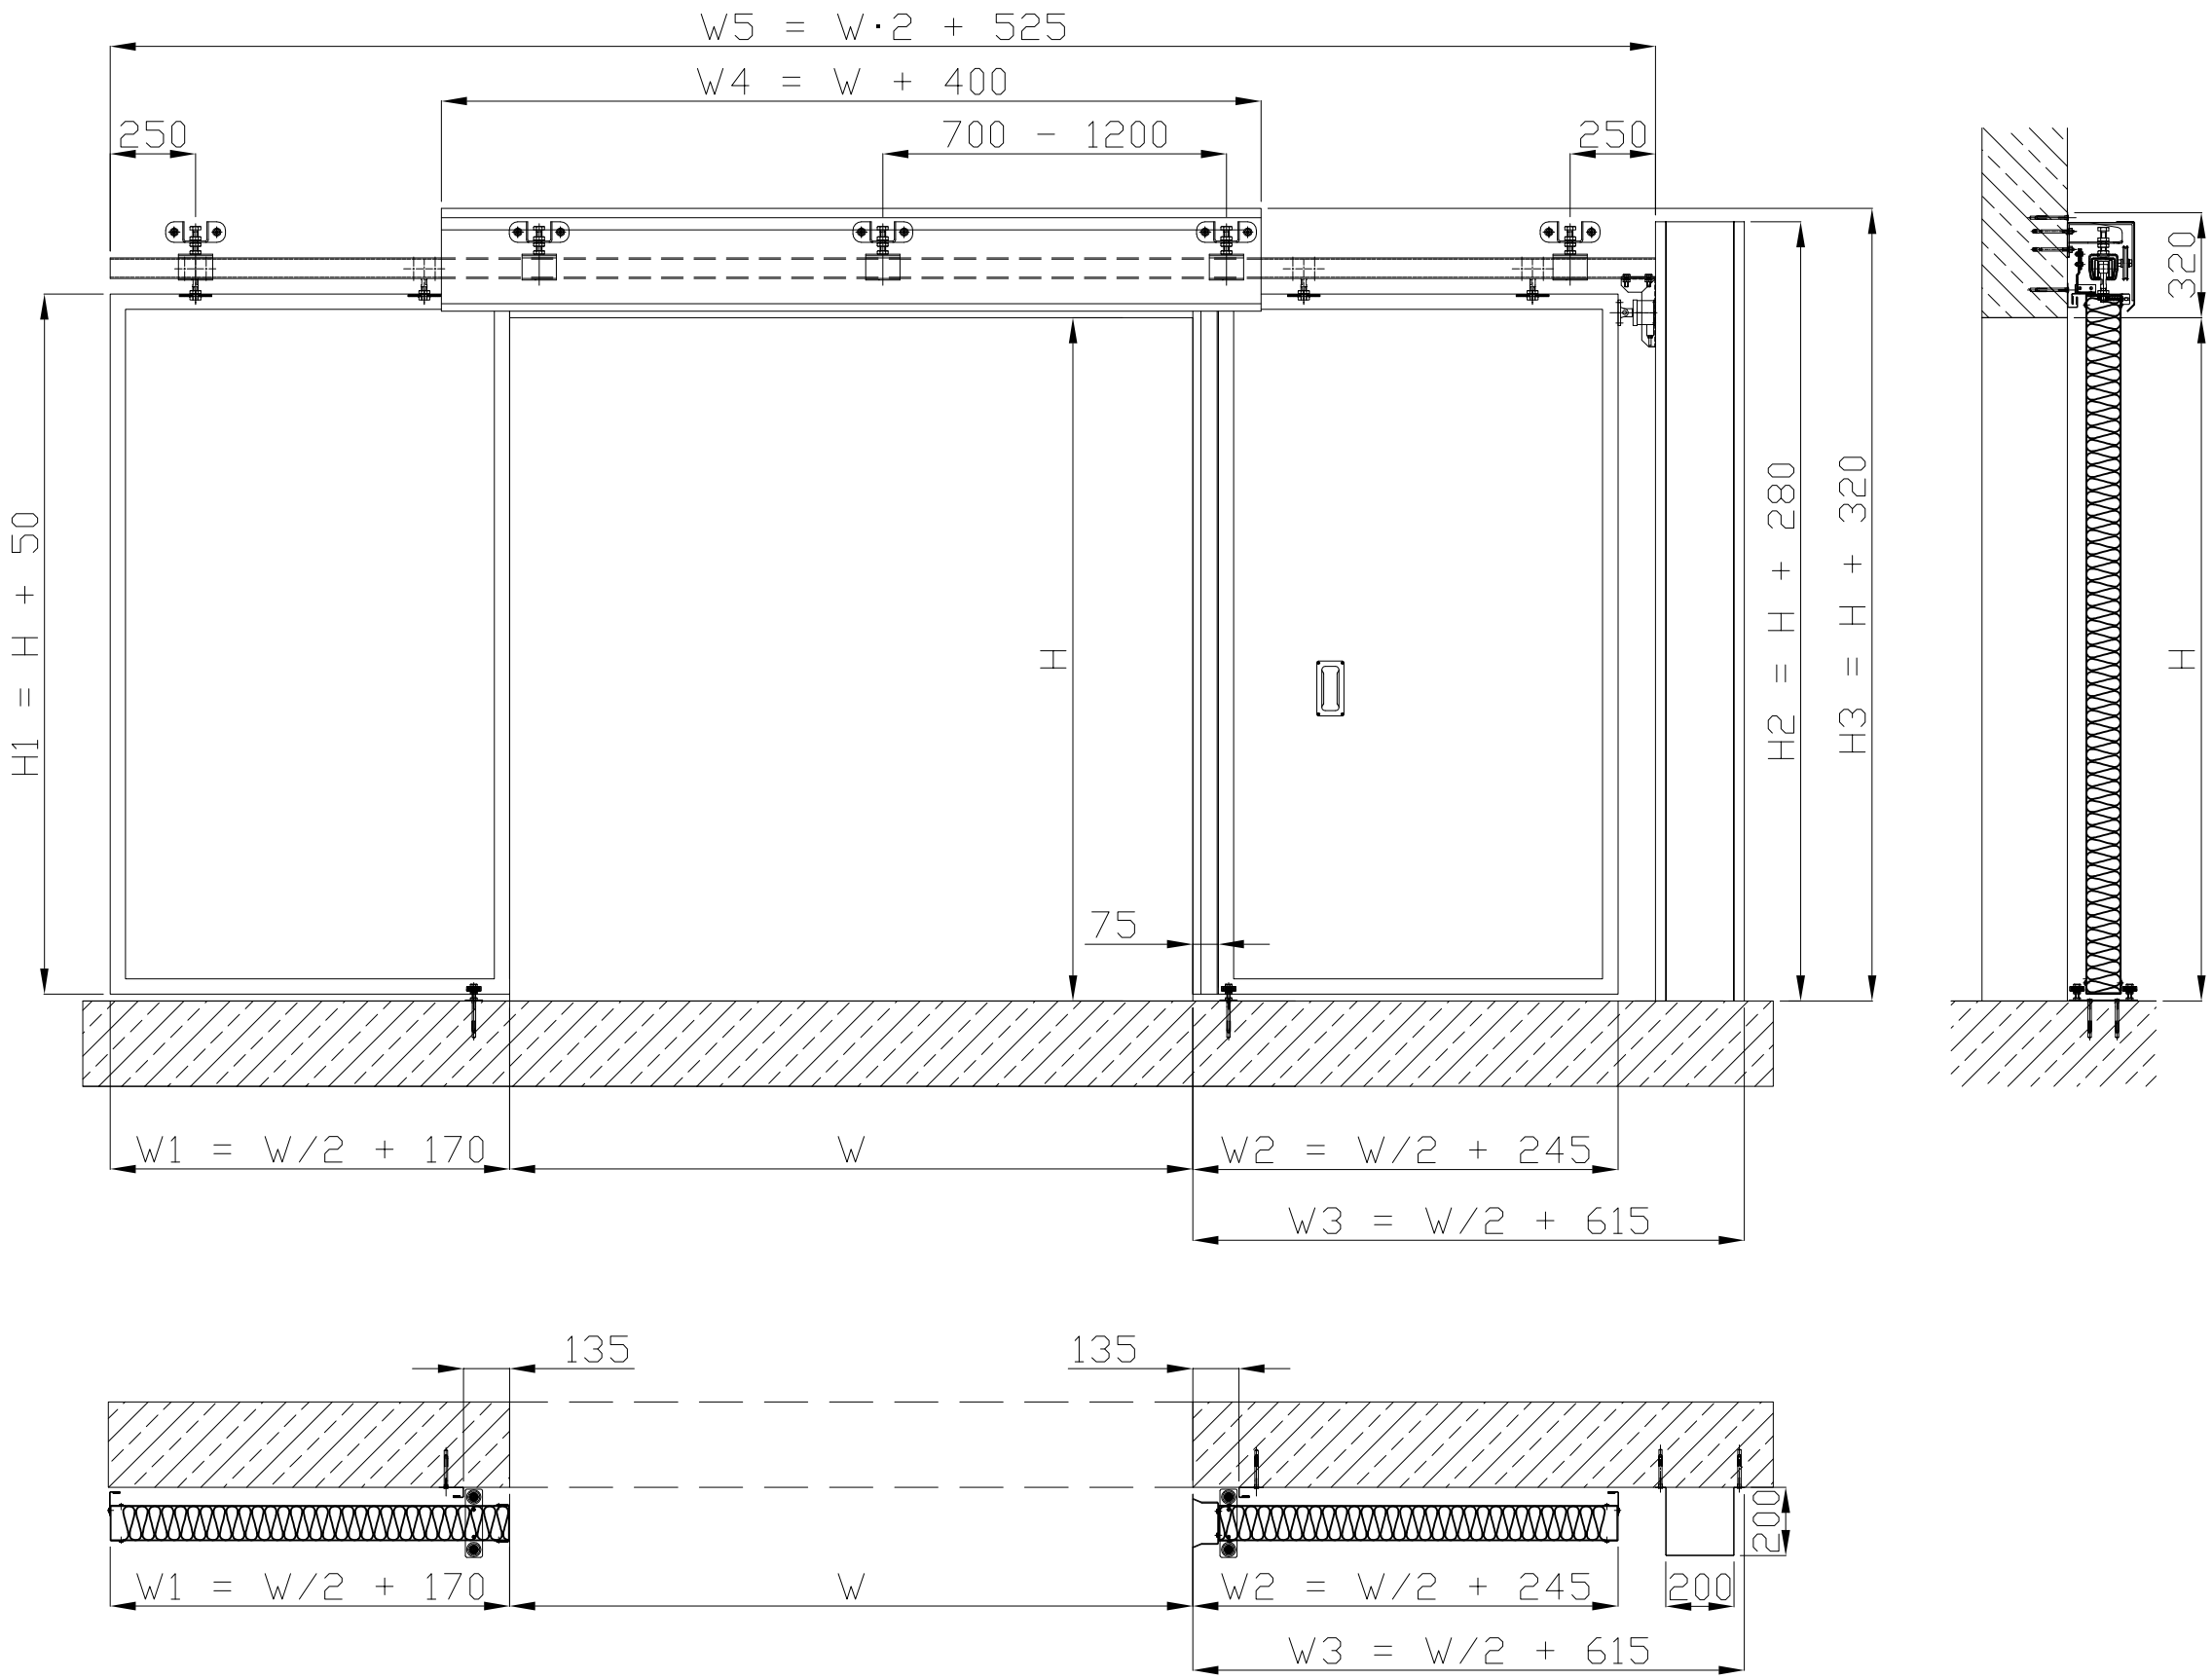CRFTC MEC MODELO VICTORIA EI 60 STANDARD Fireproof sliding-aside gate,
counterweight situated on right side of opening. General building conditions.